



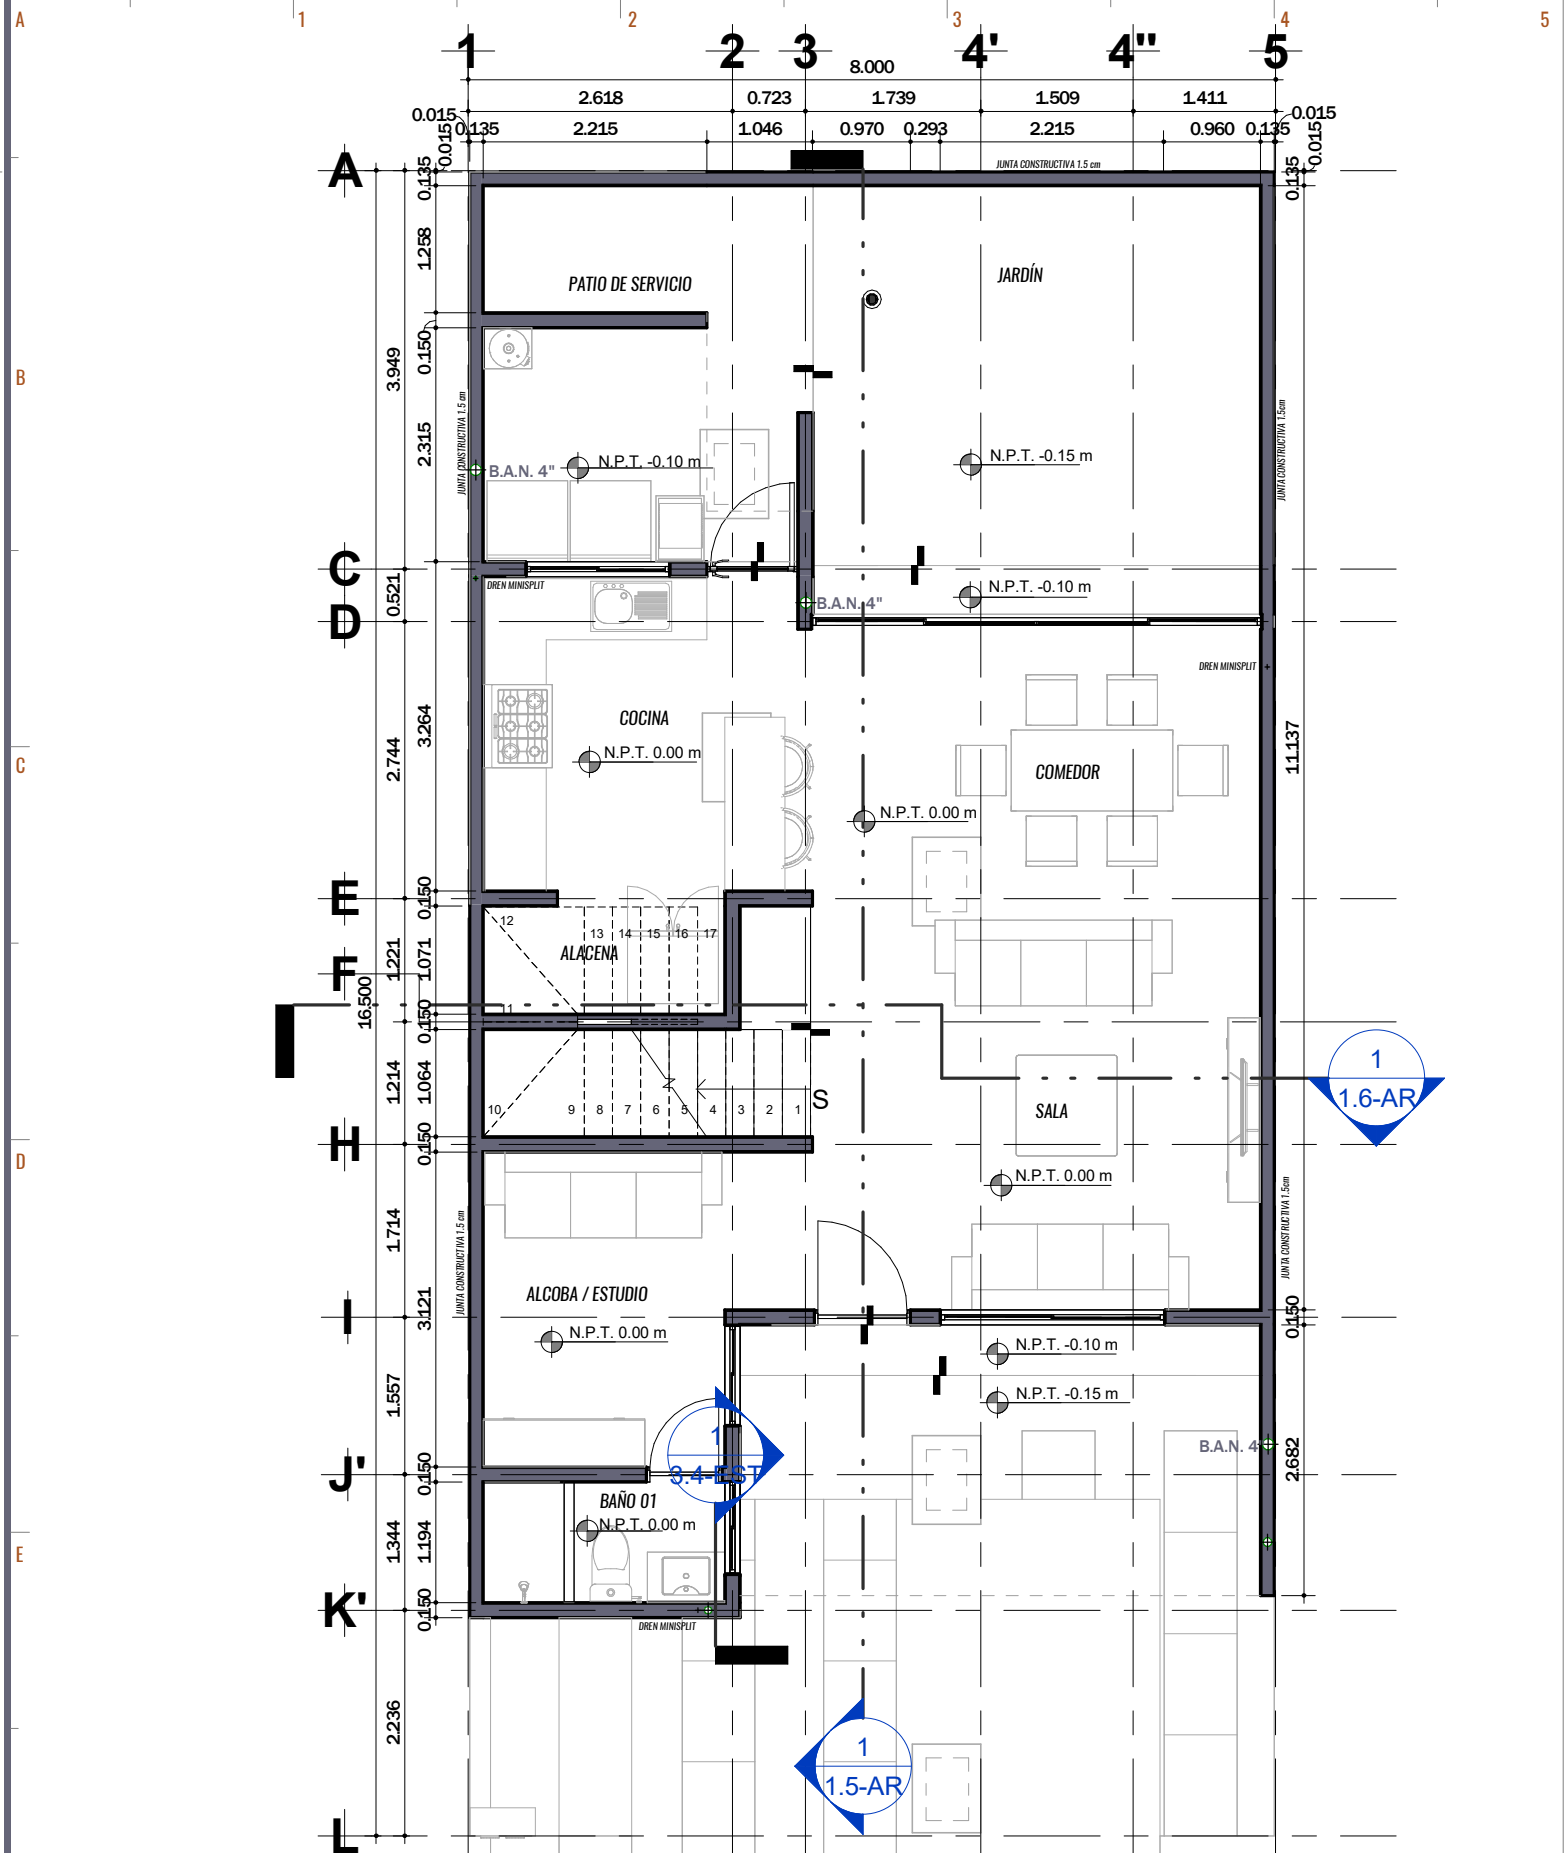

ARQUITECTURA PLANTA BAJA ESCALA 1:75

1

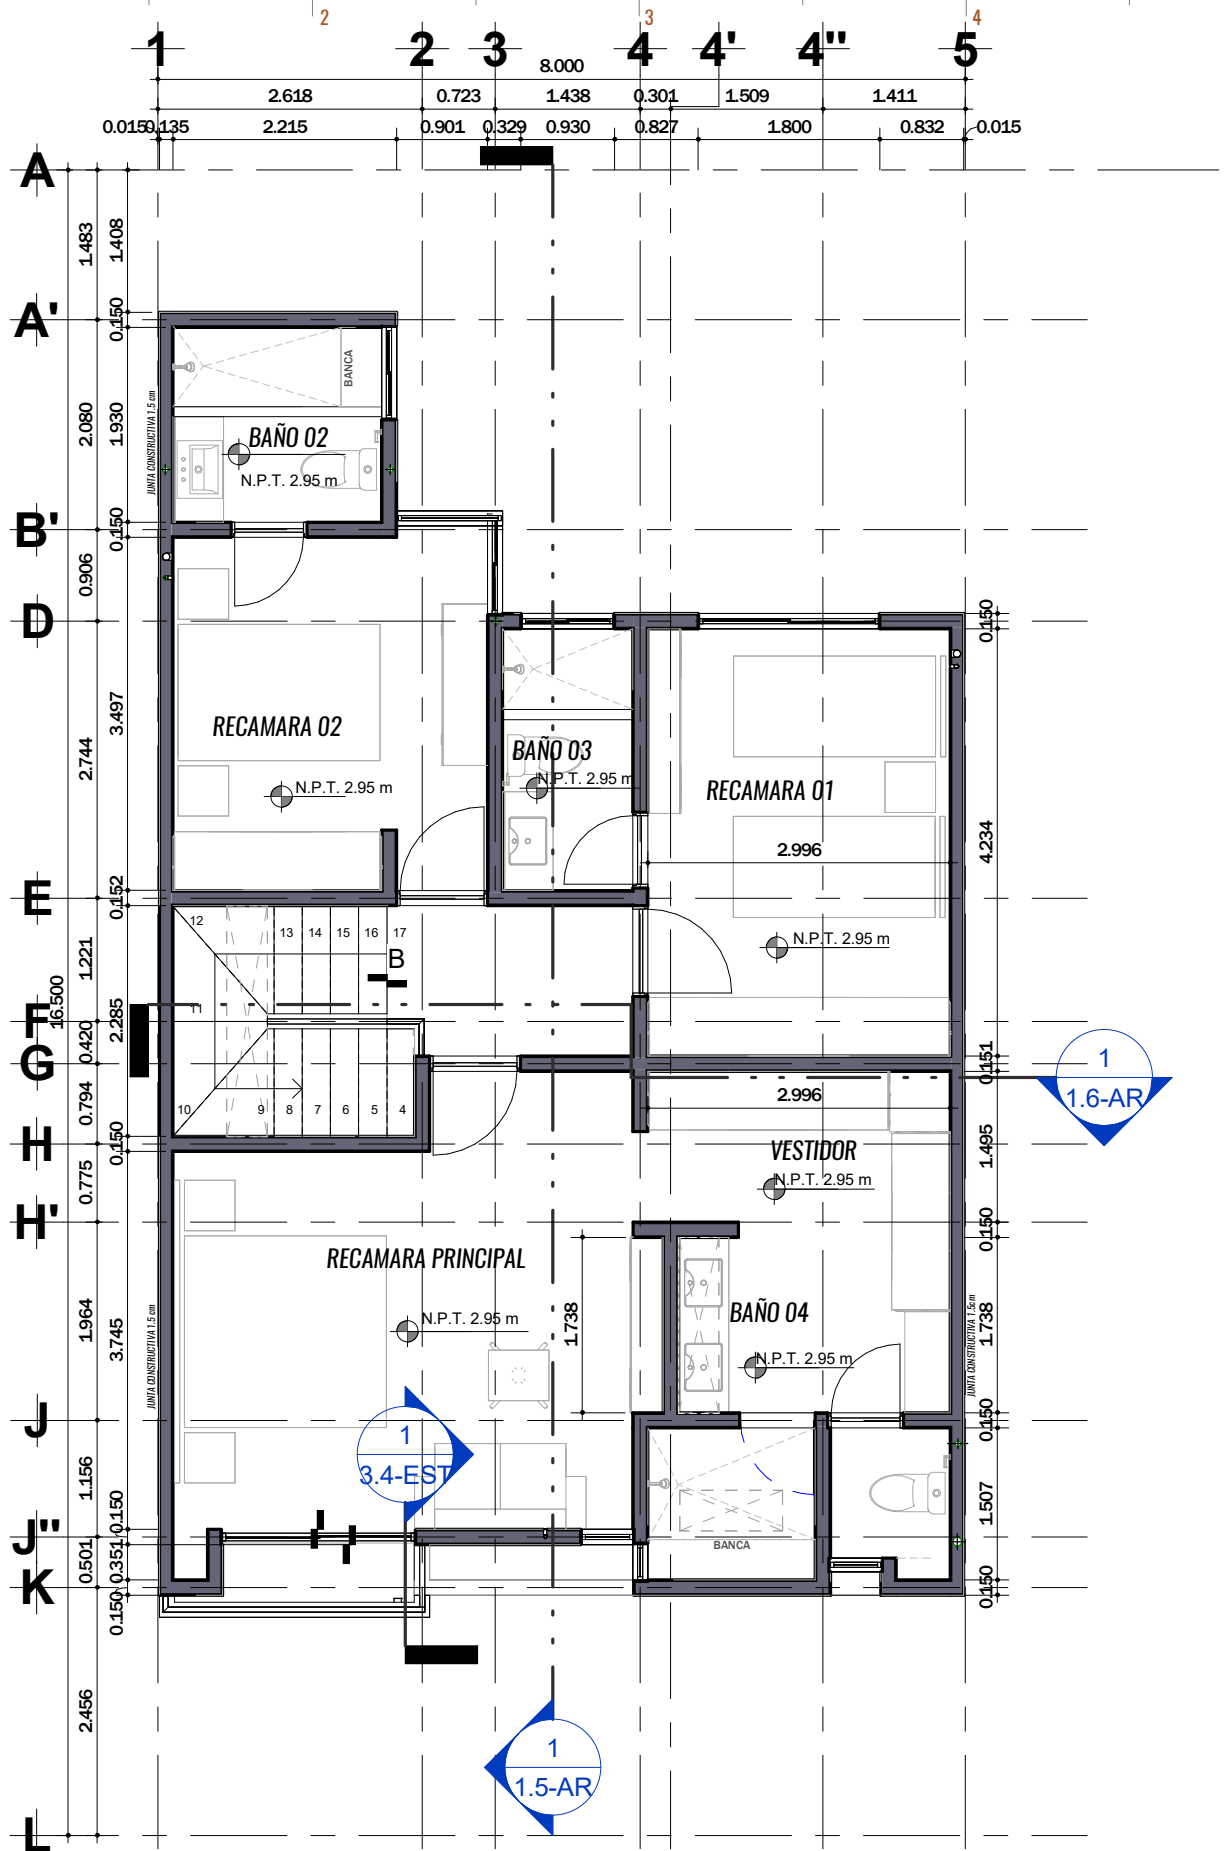

A

1

2

3

4

5

B

C

D

E

A

A'

C B'

E

F

H

H'

I

J

J''

K

14.044

