



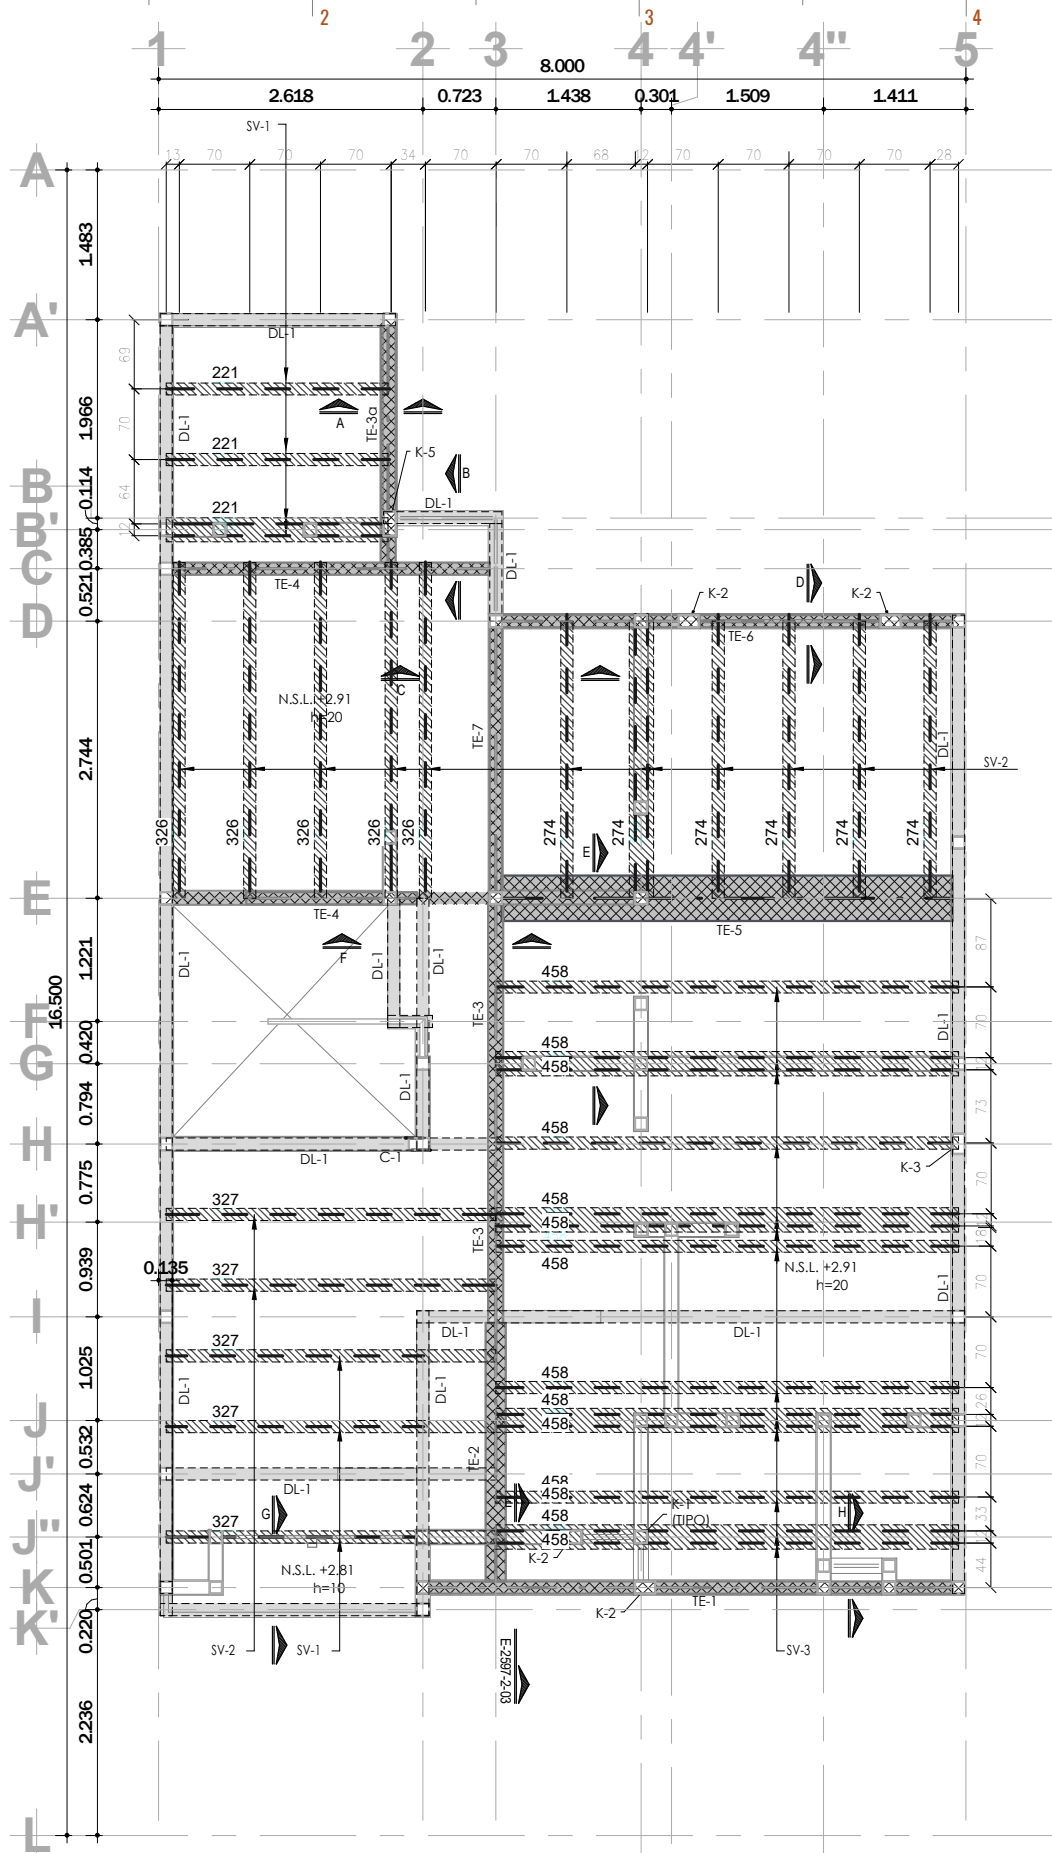

PLANTA LOSA NIV. +2.91 ESCALA 1:75 2

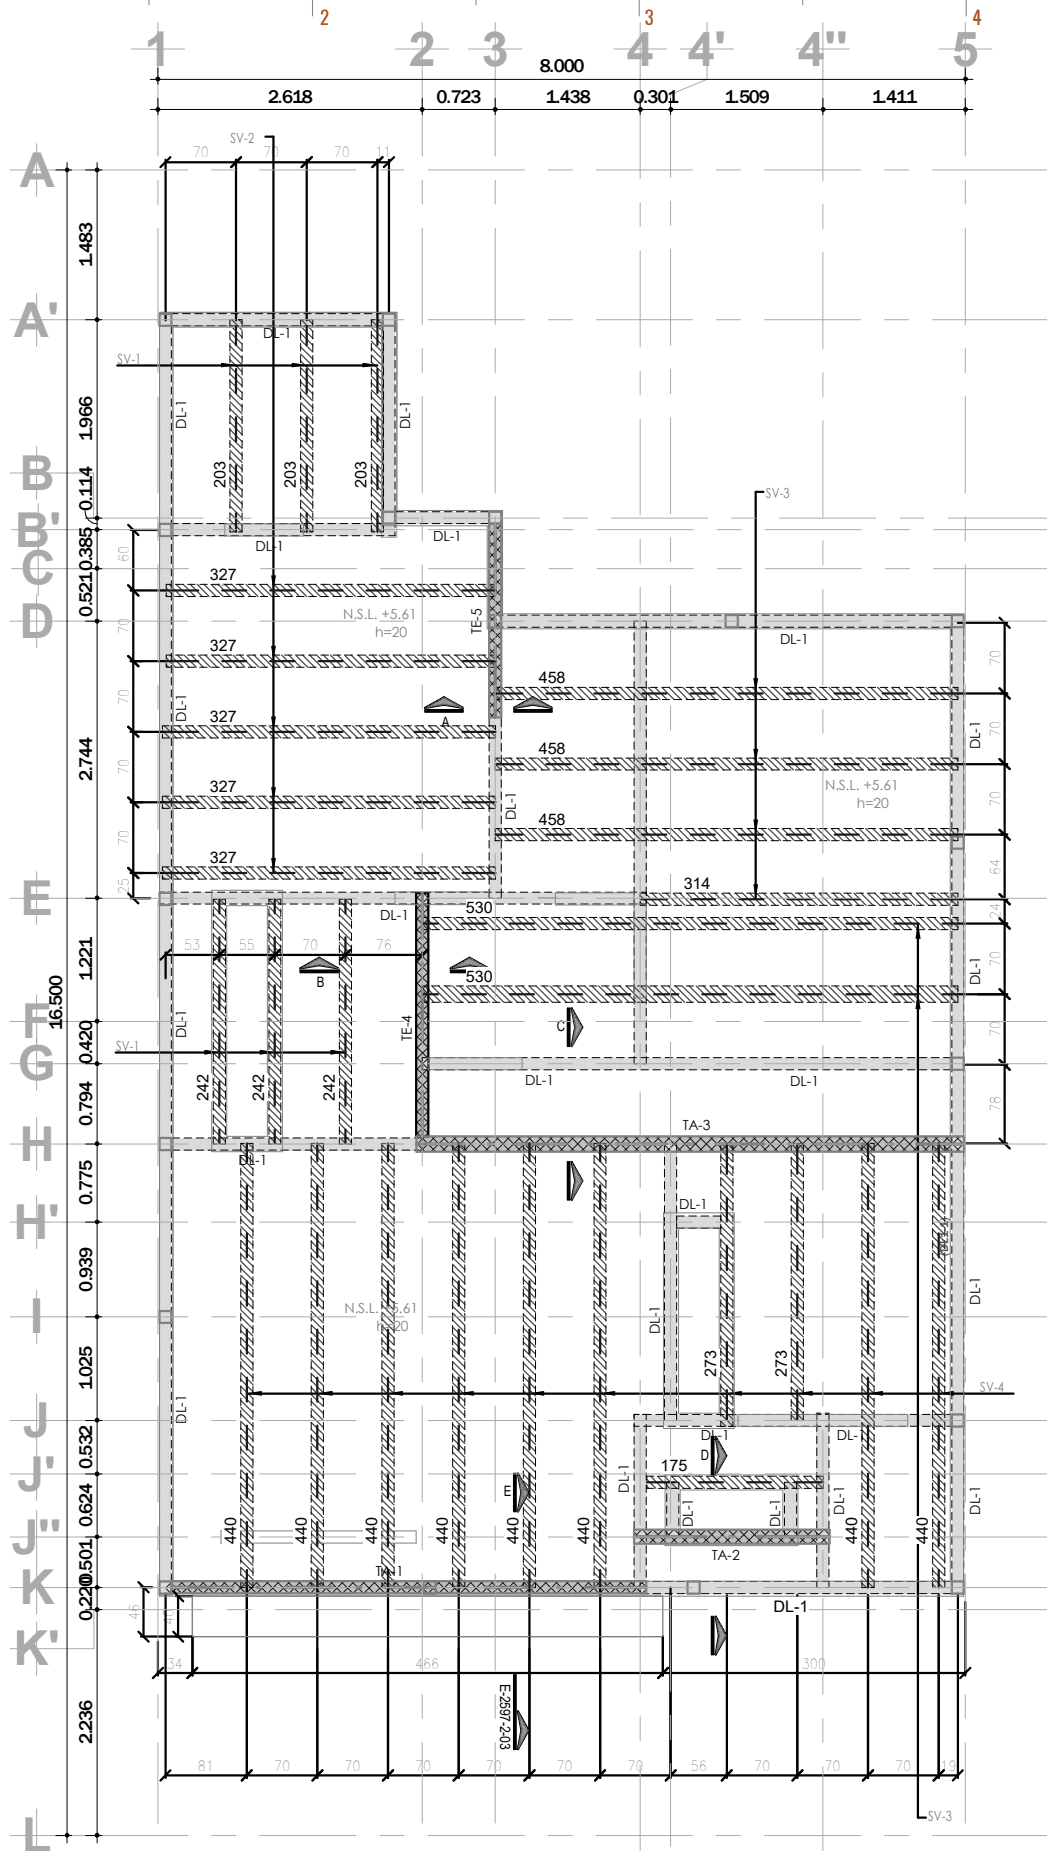

PLANTA LOSA NIVEL +5.61 ESCALA 1:75